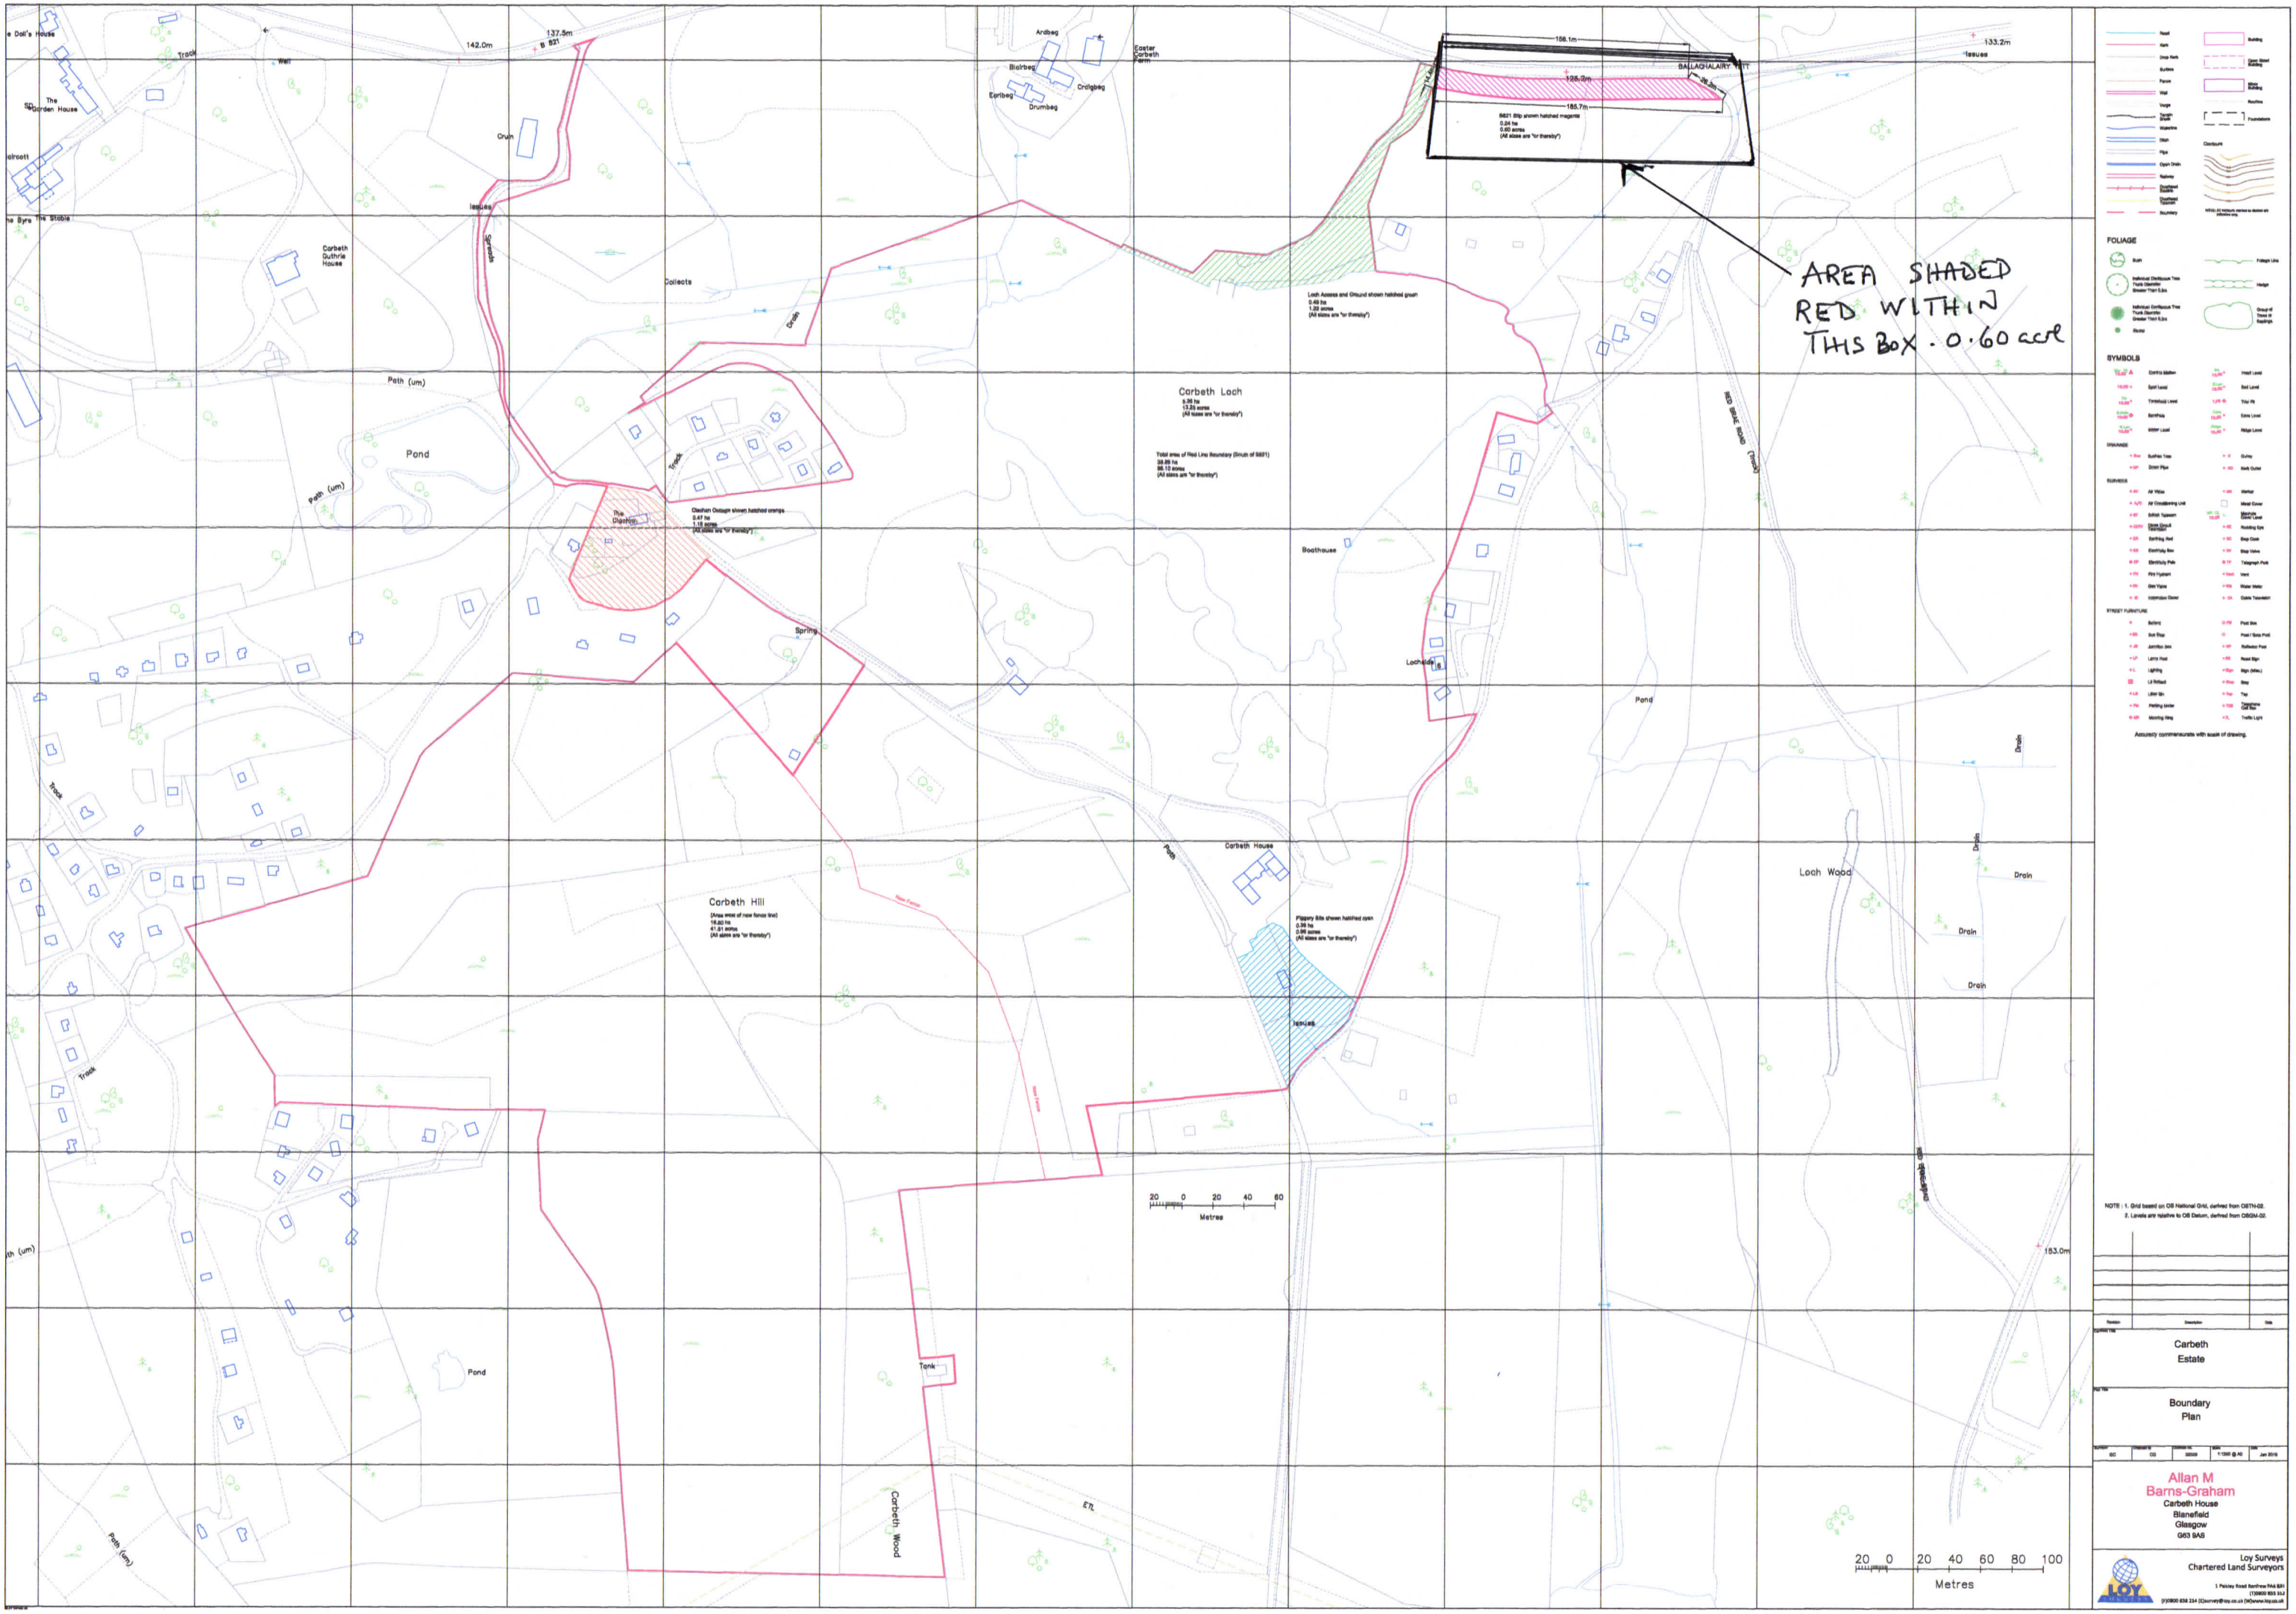
AREA SHADED
RED WITHIN
THIS BOX . 0.60 acre
Carbeth Loch
Carbeth Hill
Carbeth House
Loch Wood
Pond
Boathouse
Lochside
Carbeth Wood
Tank
Path (um)
Track
Drain
Issues
Spring
Collects
Cruin
Ardbeg
Blairbeg
Earlbeg
Drumbeg
Craigbeg
Easter Carbeth Farm
Carbeth Guthrie House
The Garden House
The Stable
BALLACHALAIRY TOTT
RED BRAE ROAD (Track)
Metres
20 0 20 40 60 80 100
FOLIAGE
SYMBOLS
Accuracy commensurate with scale of drawing.
NOTE : 1. Grid based on OS National Grid, derived from OSTN-02.
2. Levels are relative to OS Datum, derived from OSGM-02.
Carbeth
Estate
Boundary
Plan
Allan M
Barns-Graham
Carbeth House
Blanefield
Glasgow
G63 9AS
Loy Surveys
Chartered Land Surveyors